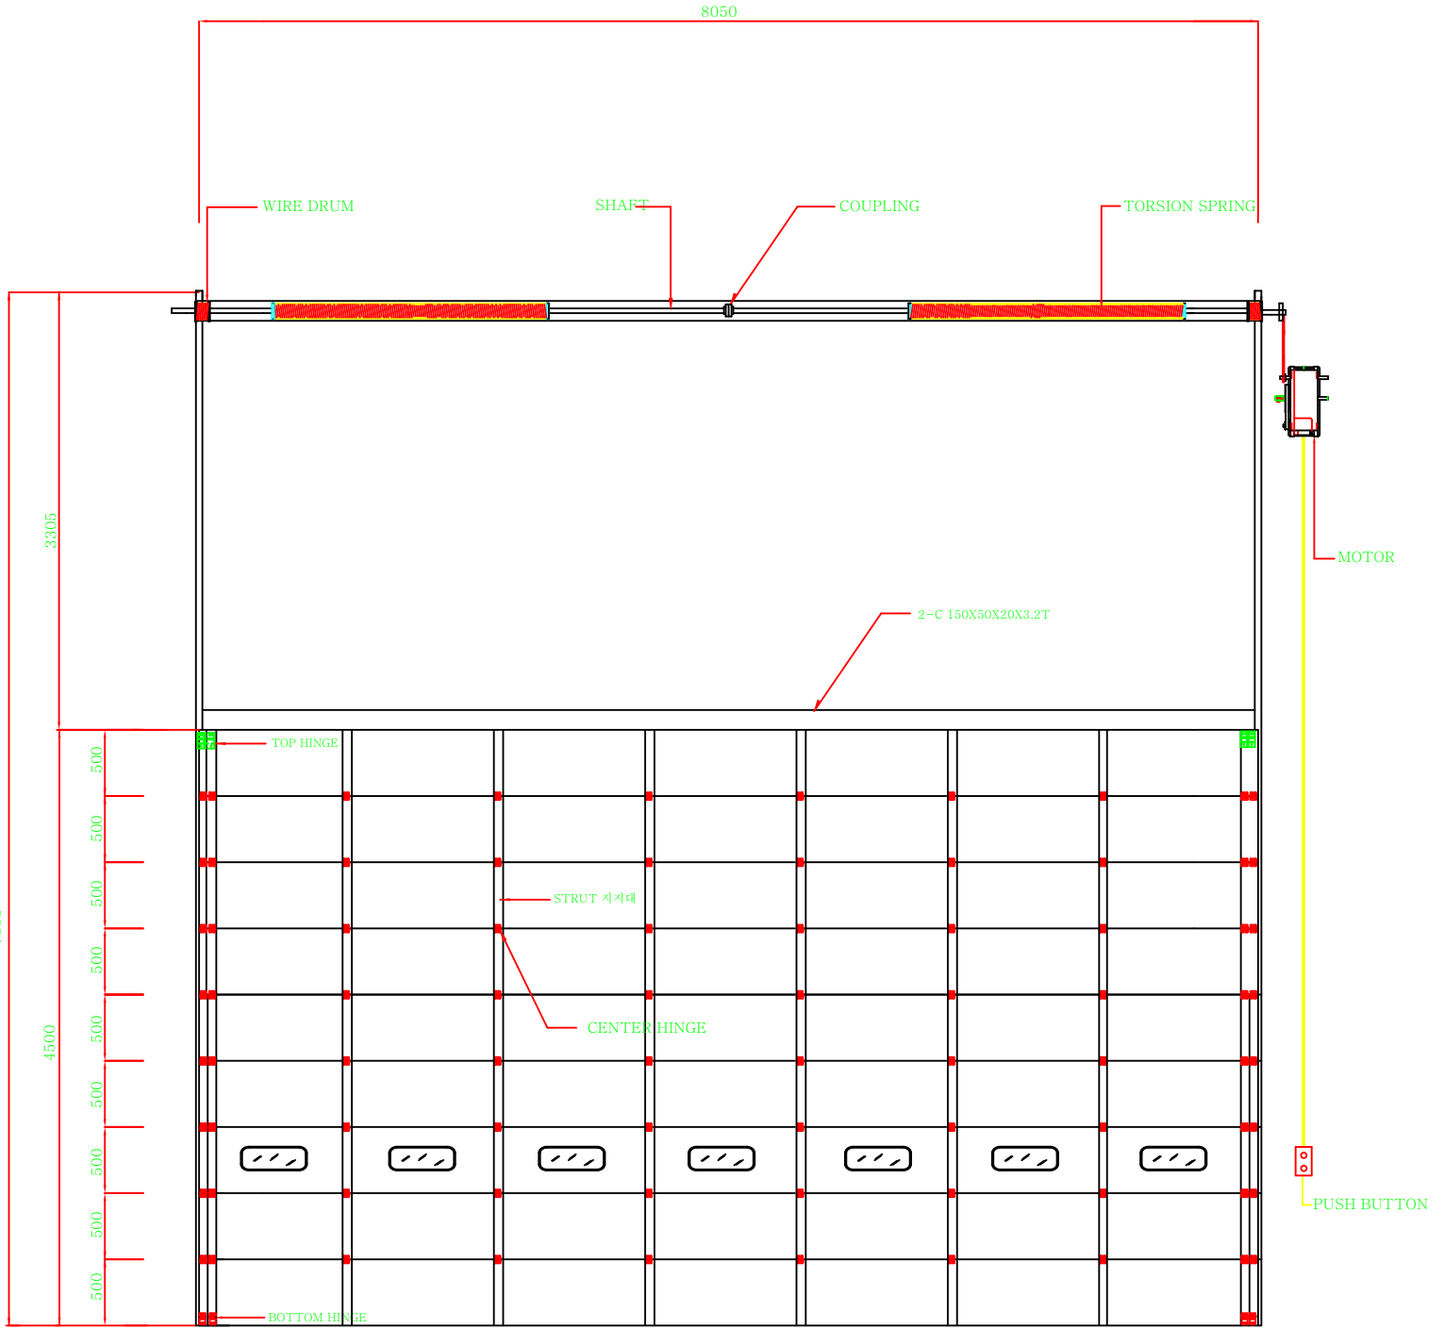

② ELEVATION

SCALE 1/50

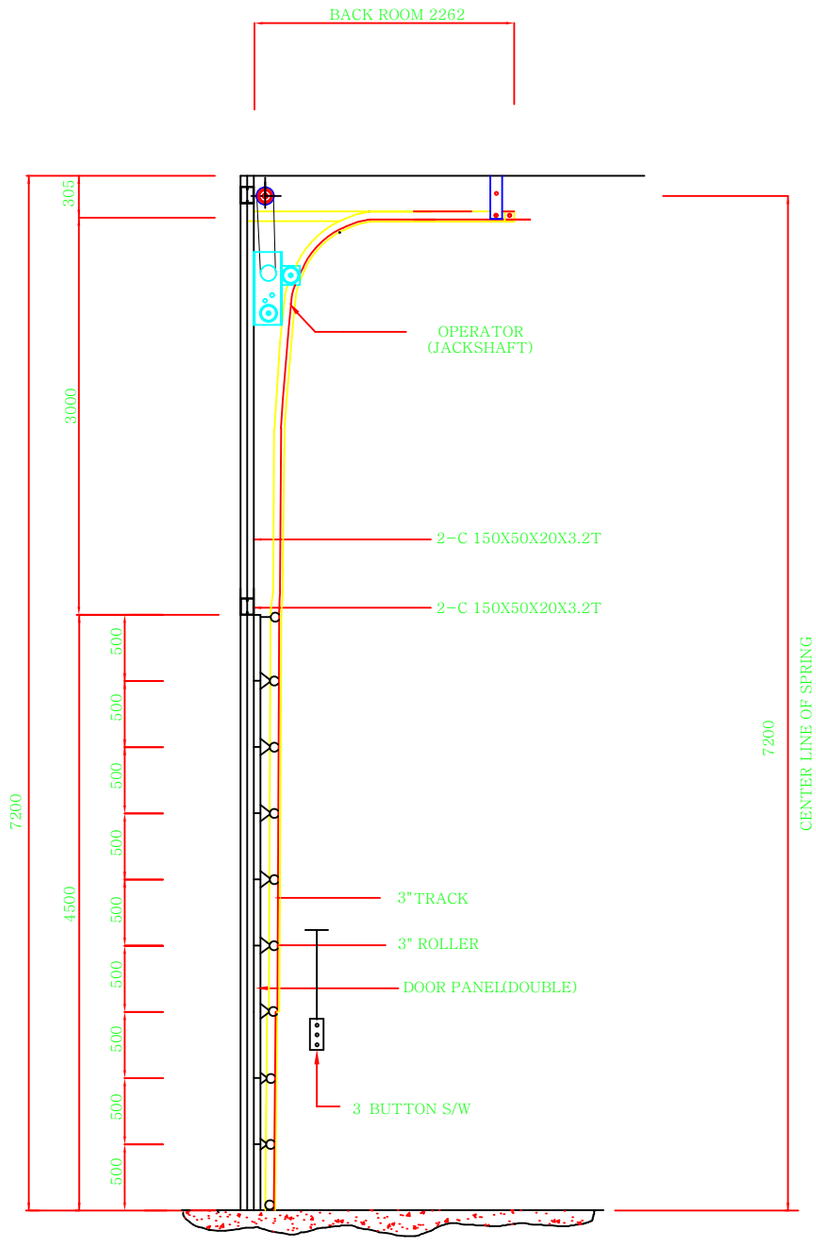

① HIGH LIFT

SCALE 1/50

동문오버헤드도어

DOOR NO.	QUAN	DOOR SIZE	OPENING SIZE	TYPE OF LIFT	OPERATION	SECTIONS GLAZED	LITES PER SECTION	PANELS WIDE			REVISION DATE
		8050X4500	8000X4500	HIGH LIFT							

DATE :