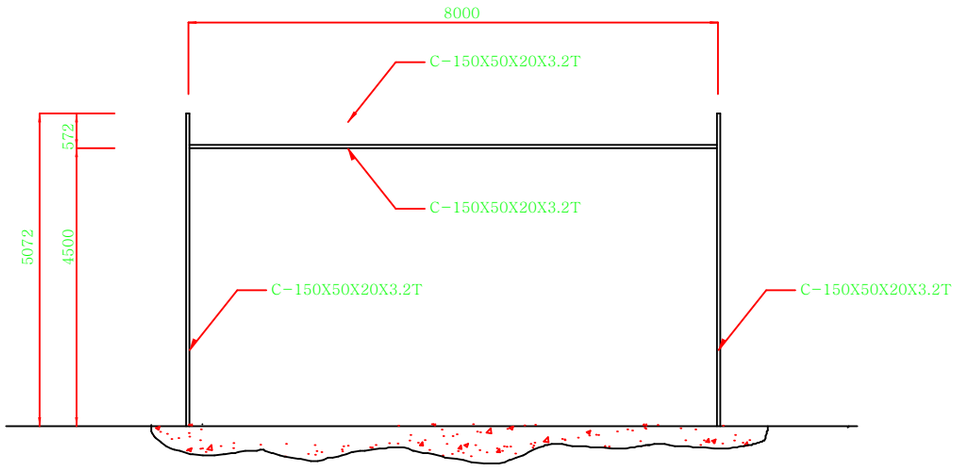

2 FRAME ELEVATION

SCALE 1/100

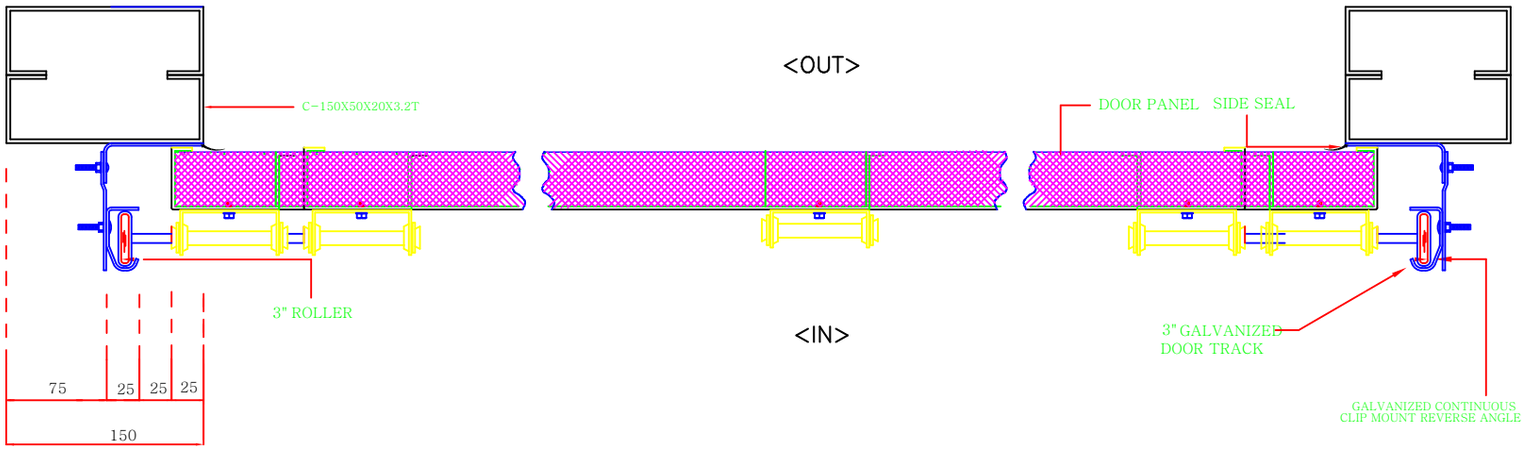

1 JAMB DETAIL (PLAN)

SCALE 1/10

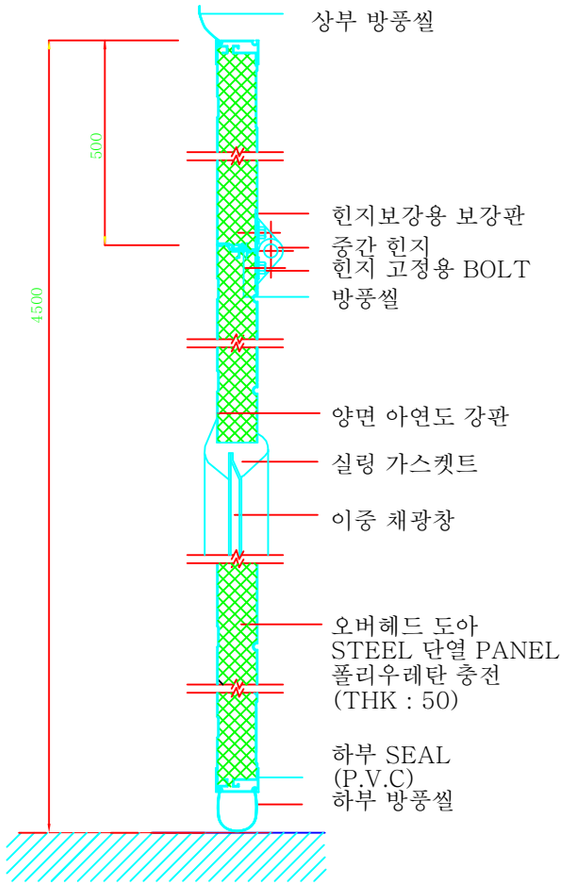

3 SECTION CONSTRUCTION

NONE SCALE

STEEL DOUBLE OVERHEAD DOOR

1. PANEL
   - ⓐ 0.5T 50 mm POLY URETAN + 0.5T 칼라 강판
   - ⓑ 두께 : 50 mm
   - ⓒ 색상 : WHITE
   - ⓓ ROLLFORMING 성형
2. HARDWARE : 3" HEAVY DUTY TRACK
3. MORTOR :
   - ⓐ 단상 220V 1 HP
   - ⓑ 개폐속도 – 250mm/sec
   - ⓒ 전수동 겸용 (CHAIN HOIST 방식)
4. LITE : 510X195 아크릴 채광창 1LINE

동문오버헤드도어

DOOR NO.	QUAN	DOOR SIZE	OPENING SIZE	TYPE OF LIFT	OPERATION	SECTIONS GLAZED	LITES PER SECTION	PANELS WIDE			REVISION DATE
		8050X4500	8000X4500	LOW HEAD LIFT							

DATE :